# Wet Well & Valve Vault Limited Space Plan With Permanent Generator

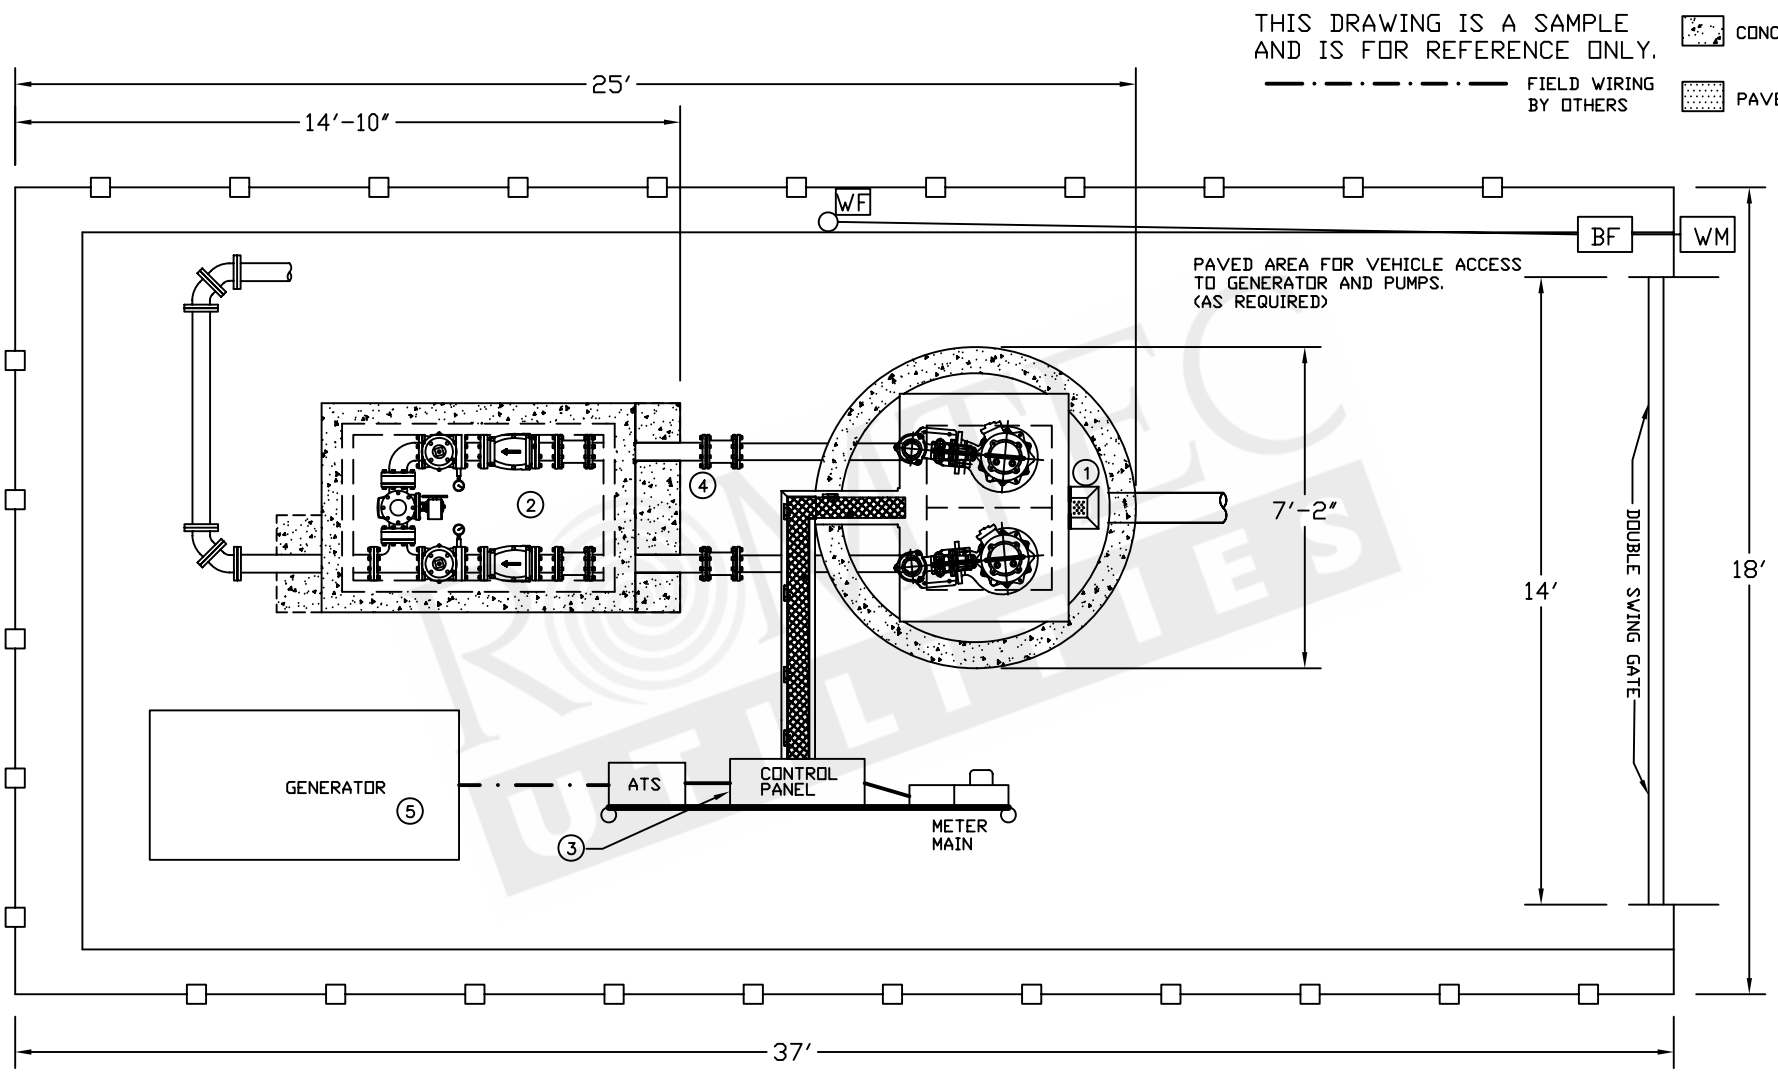


1– WET WELL AND COMPONENTS SUPPLIED BY ROMTEC UTILITIES.
2– VALVE VAULT AND COMPONENTS SUPPLIED BY ROMTEC UTILITIES
3– LIFT STATION CONTROL PANEL AND COMPONENTS SUPPLIED BY ROMTEC UTILITIES.
4– STAINLESS STEEL TO DI PIPE COUPLERS SUPPLIED BY ROMTEC UTILITIES,
5– GENERATOR AND COMPONENTS SUPPLIED BY ROMTEC UTILITIES,

–ALL OTHER ITEMS SUPPLIED BY CONTRACTOR.–