Large Site With Building Chemical Feed, and Generator

THIS DRAWING IS A SAMPLE AND IS FOR REFERENCE ONLY.

— · — · — FIELD WIRING BY OTHERS

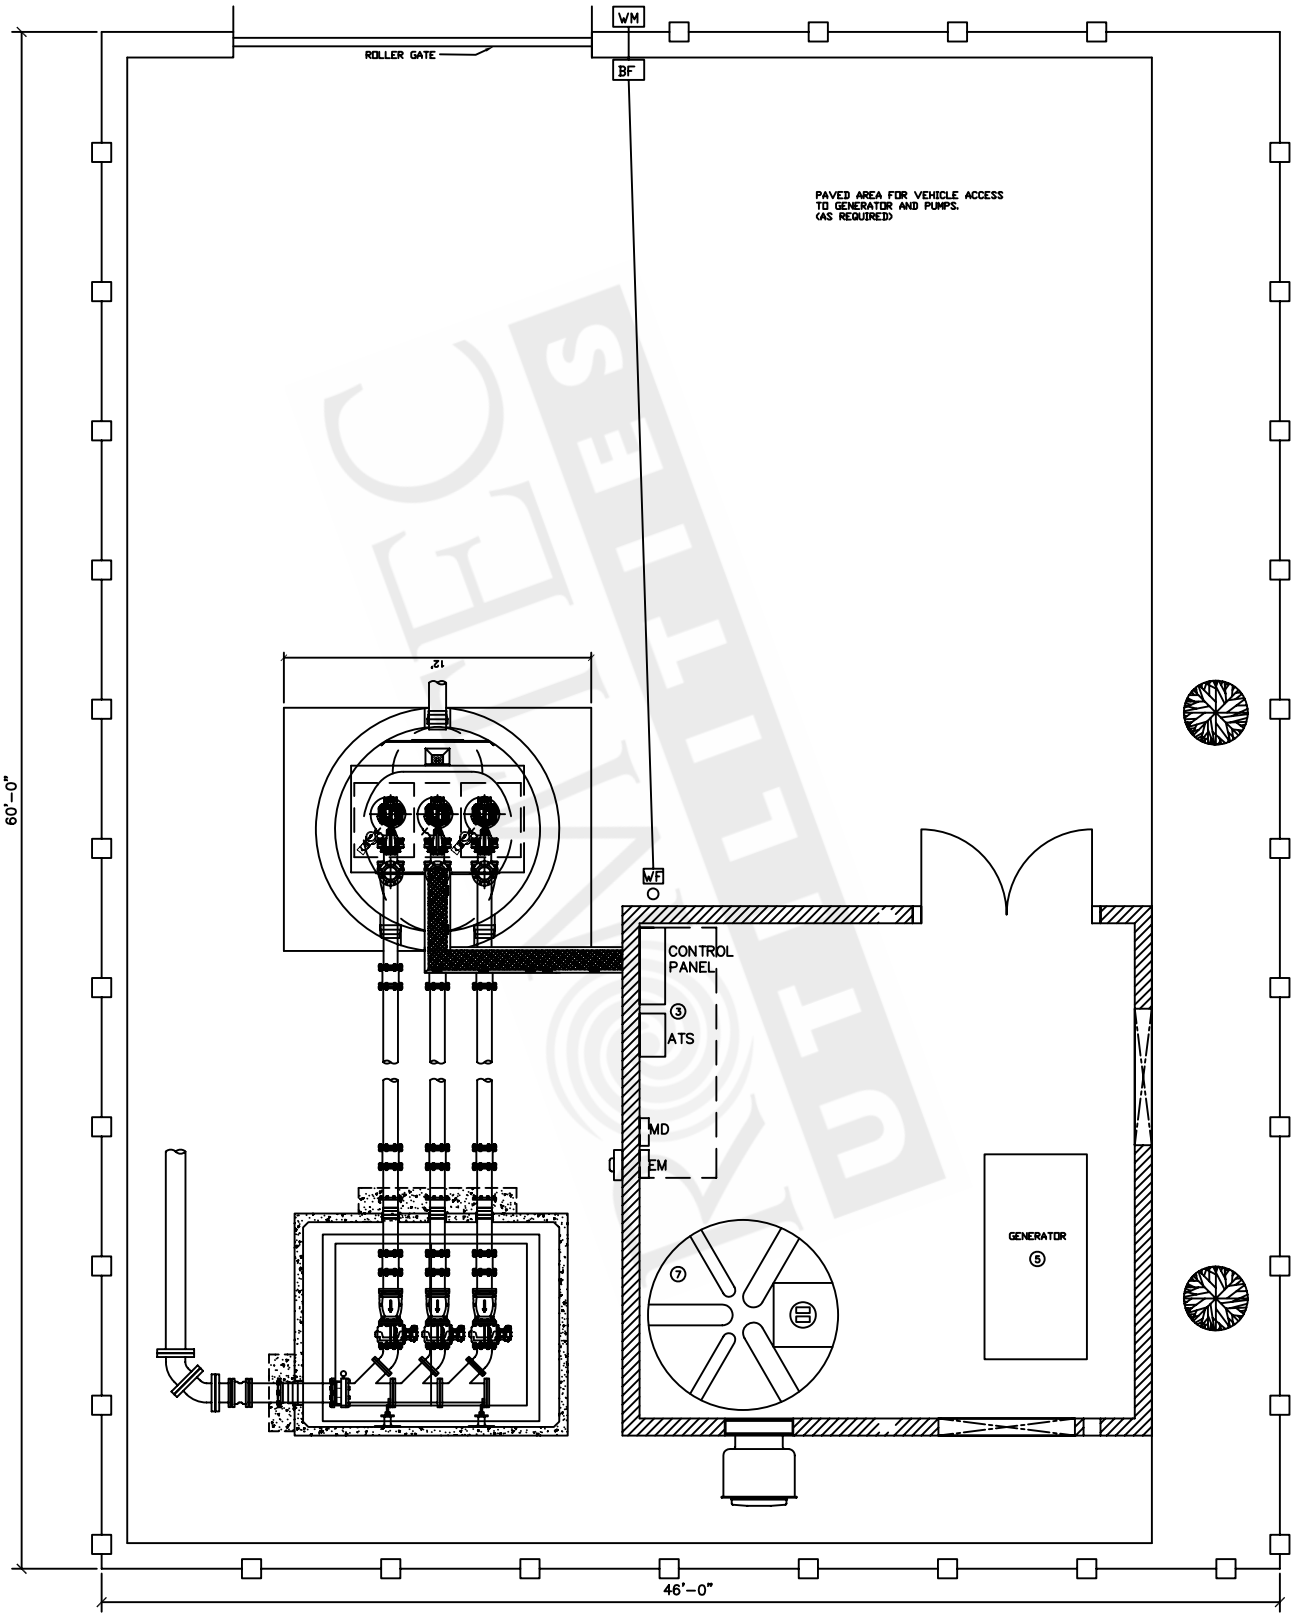

1– WET WELL AND COMPONENTS SUPPLIED BY ROMTEC UTILITIES.
2– VALVE VAULT AND COMPONENTS SUPPLIED BY ROMTEC UTILITIES
3– LIFT STATION CONTROL PANEL AND COMPONENTS SUPPLIED BY ROMTEC UTILITIES.
4– STAINLESS STEEL TO DI PIPE COUPLERS SUPPLIED BY ROMTEC UTILITIES,
5– GENERATOR AND COMPONENTS SUPPLIED BY ROMTEC UTILITIES,

–ALL OTHER ITEMS SUPPLIED BY CONTRACTOR.–